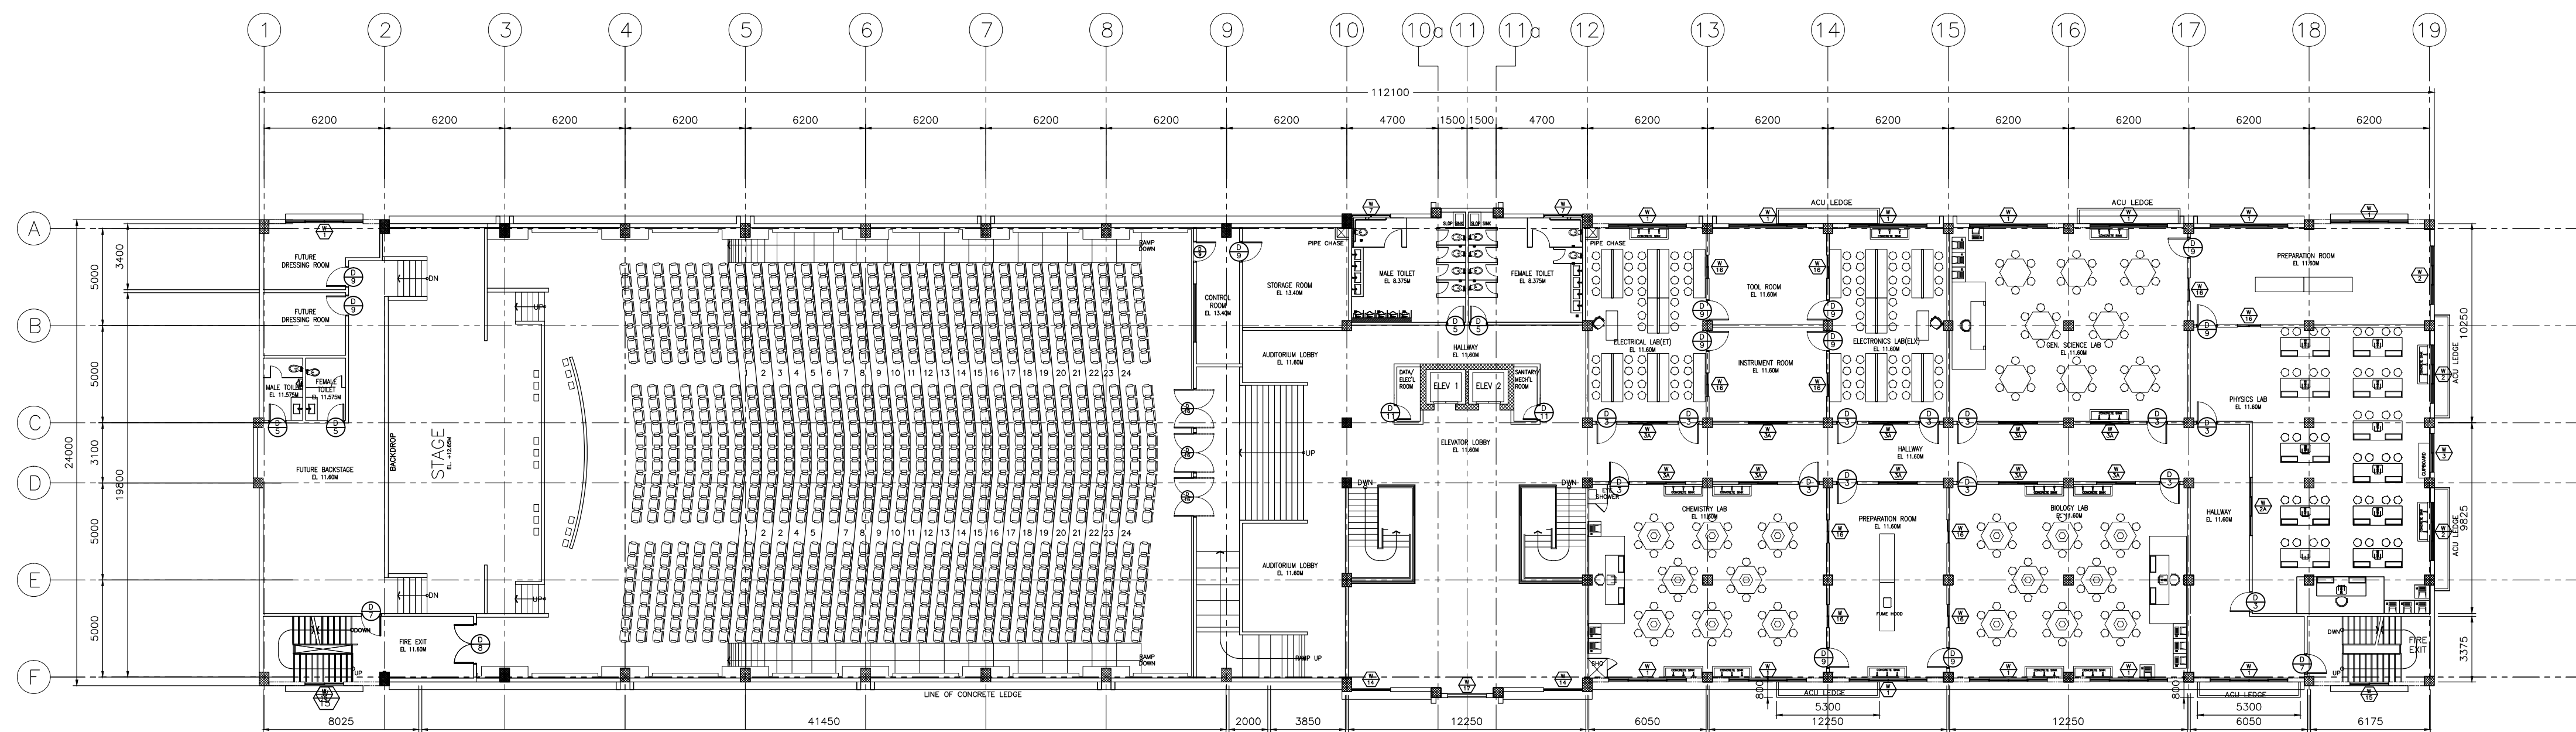


DBTI
Don Bosco Technical Institute

This architectural drawing shows the first floor of the building. It features a long central corridor with several rooms on either side. The layout includes a large open area on the left, a series of smaller rooms and offices along the corridor, and a large room on the right. The drawing is a black and white line art representation of the floor plan.

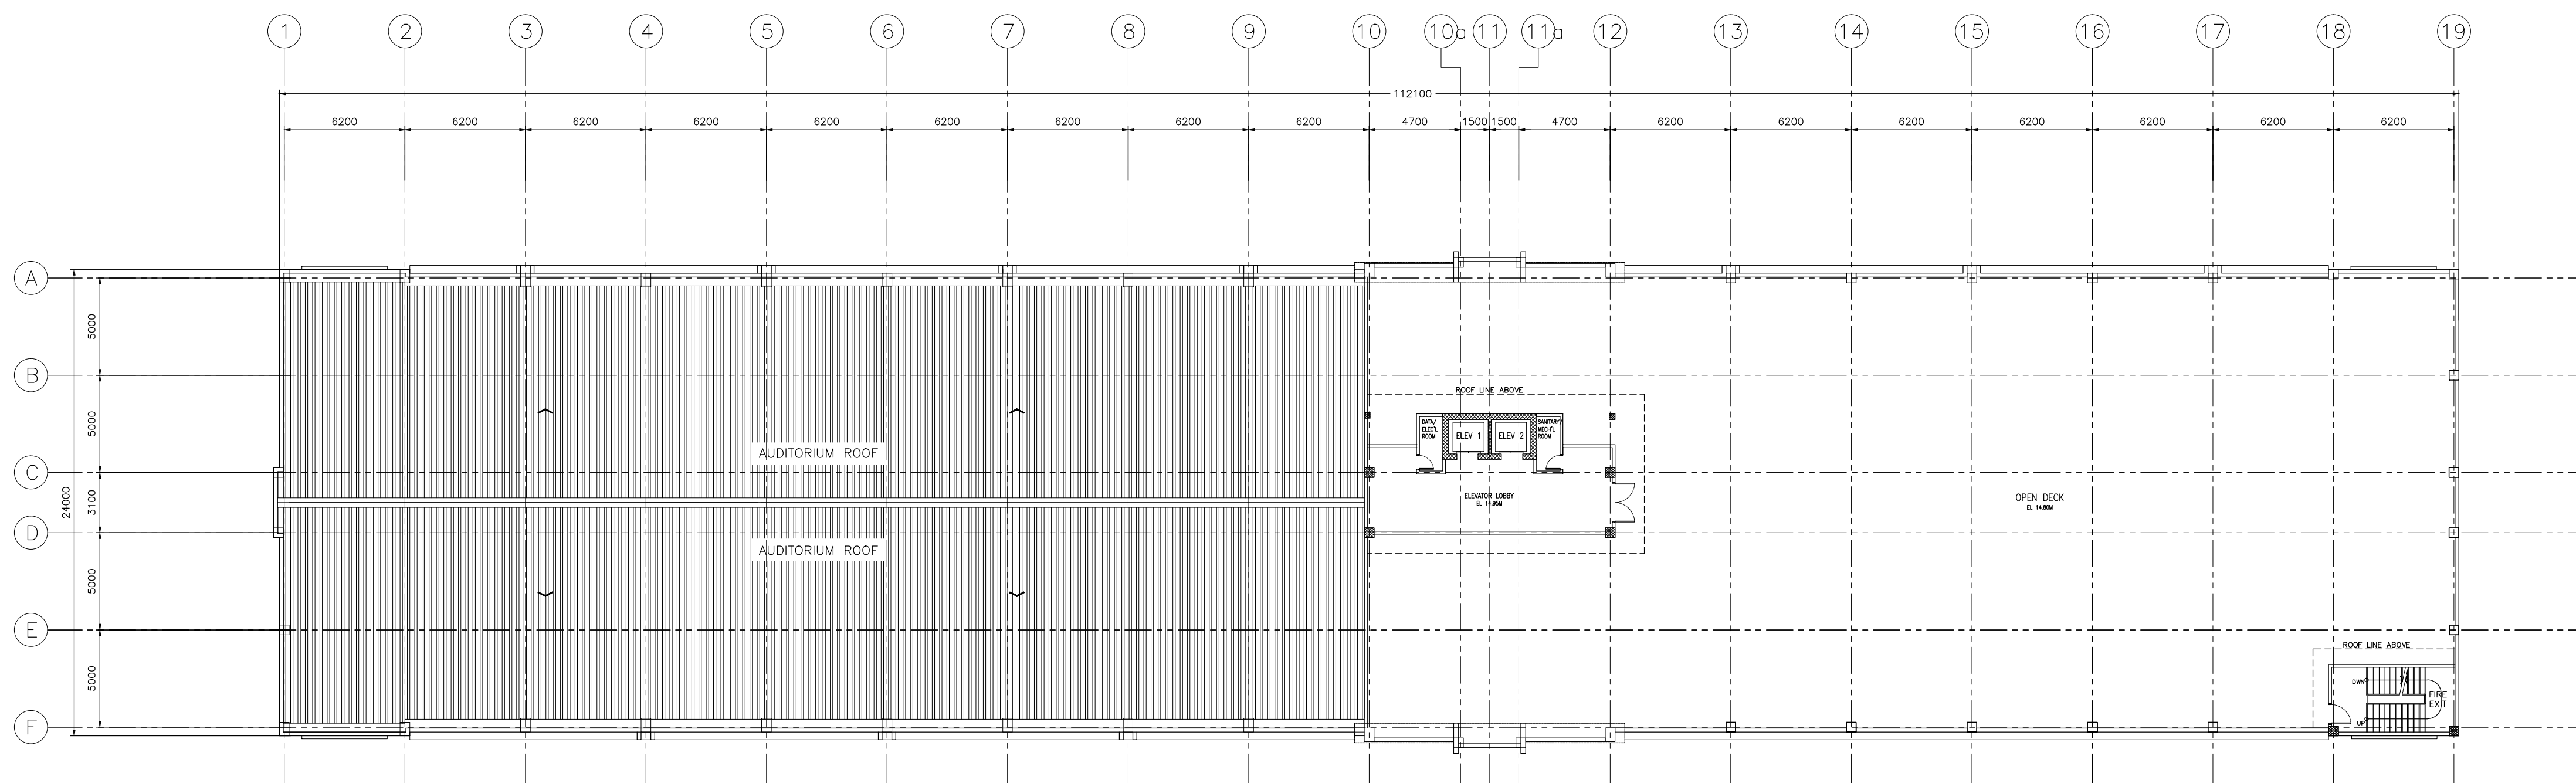

DLM Konstrukt Inc.
 7th Flr., Fortune Bldg., 144 Pasing Blvd., Pasing City
 Telex: No. (02) 728-3013
 Mobile No.: 0920-921-5857 or 0922-899-3526

ARCHITECTS · ENGINEERS · SURVEYORS · CONTRACTOR



FURNITURE LAYOUT
FOURTH FLOOR

AR-105 SCALE : 1: 220 MTS.



FURNITURE LAYOUT
ROOF DECK PLAN

AR-105 SCALE : 1: 220 MTS.

DRAWN :	SHEET NO. AR-105
DATE : 01/14/2015	
REVISED : EHG	
CHECKED :	

P.R.C. Reg. No. :		DATE:	
P.T.R. No. :		DATE:	
T.I.N.:		PLACE:	